EXHIBIT B-2

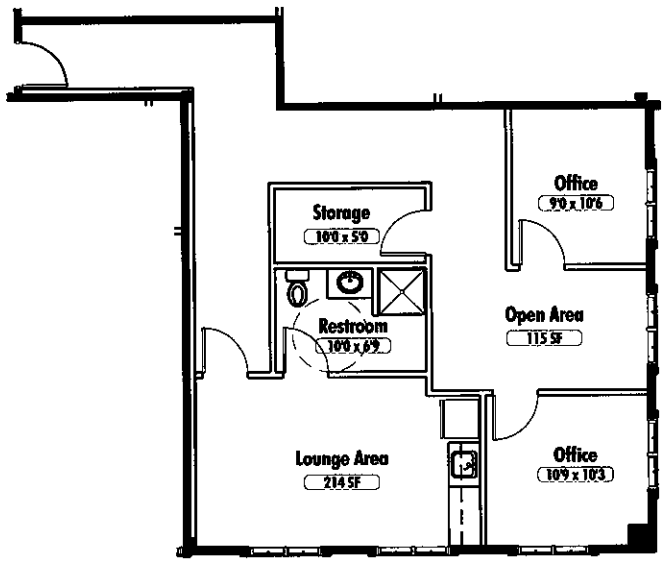

1 / SC1 **Schematic Plan #1 - Revision #1**

1/8" = 1'-0" (Not to Scale for E-mail Transmissions)

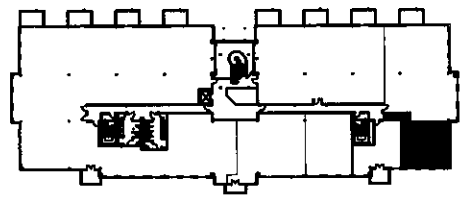

Key Plan

veenendaalcave

1170 Peachtree St. N.E.
Suite 1700
Atlanta, Georgia 30309
404.881.1811
vcave.com
Interior Design • Space Planning

Release History

Date	Remark
02.01.06	Schematic #1 Issued
02.09.06	Revision #1 Issued

RUBICON At Lanier Point

A BACKMAN, L.C. AFFILIATE
ONE BUCKHEAD PLAZA
3060 PEACHTREE ROAD
SUITE 210
ATLANTA, GEORGIA 30305
404.816.6400 P
404.816.3601 F

DST Transportation

2565 Thompson Bridge Road
Suite 205
Gainesville, GA 30501

1,186 RSF

Schematic Plan #1
Revision #1

Drawn By	J. King
Checked By	J. Borges
Project No.	22702.0601
File ID	227020601_SC1R1
Date	02.08.06

Not Released for Construction

Sheet Number

SC1

of 1 Rev 1